

Date: Monday, 6/12/2006 3:37:30 PM
 User: Kim Johnston

Process Sheet

Customer : CU-DAR001 Dart Helicopters Services Drawing Name : SPACER
 Job Number : 27515
 Estimate Number : 10683
 P.O. Number : NIA Part Number : D34551
 This Issue : 6/12/2006 S.O. No. : NIA Drawing Number : D3455 REV.A :
 Prsht Rev. : NC Project Number : N/A
 First Issue : NIA Type : MACHINED PARTS Drawing Revision : A
 Previous Run : 25524 Material : NIA
 Written By : *See comment below* Due Date : 6/30/2006 Qty: 8 Um: Each
 Checked & Approved By : *06.06.13 N*
 Comment : EST REV A 05.11.17 NEW ISSUE EC

Additional Product

Job Number:



Seq. #: Machine Or Operation: Description :

1.0 MDLRNR1000 Delrin Round Bar 1"



Comment: Qty.: 0.0231 f(s)/Unit Total: 0.1848 f(s)

Delrin Round Bar 1"

(M-DELRIN-R1.000)

Batch: *1101078*

06/06/15

2.0 HARDINGE HARDINGE CNC LATHE SMALL



Comment: HARDINGE COBRA

1-TURN AS PER FOLIO FA583 & DWG D3455,

FOLIO REV: _____

DWG REV: _____

N/A Machined Manually

2-DEBURR AS REQUIRED

06/06/15 8

3.0 QC2 INSPECT PARTS AS THEY COME OFF MACHINE



Comment: INSPECT PARTS AS THEY COME OFF MACHINE

06/06/15 8

4.0 QC8 SECOND CHECK



Comment: SECOND CHECK

06/06/15 1 2

5.0 SMALL FAB 1 SMALL & MEDIUM FAB RESOURCE 1



Comment: SMALL & MEDIUM FAB RESOURCE 1

Deburr if necessary.

06/06/15 8

W/O:		WORK ORDER CHANGES					
DATE	STEP	PROCEDURE CHANGE	By	Date	Qty	Approval Mfg / Design Mgr	Approval QC Inspector

NCR:		WORK ORDER NON-CONFORMANCE (NCR)						
DATE	STEP	Description of NC Section A	Corrective Action Section B			Verification Section C	Approval Design Mgr	Approval QC Inspector
			Initial Design Mgr	Action Description Design Mgr	Sign & Date			

Part No: _____ PAR #: _____ Fault Category: _____ NCR: Yes ☒ No ☐ DQA: SG Date: 06/06/19

NOTE: Date & initial all entries

QA: N/C Closed: _____ Date: _____

Date: Monday, 6/12/2006 3:37:31 PM
User: Kim Johnston

Process Sheet

Customer: CU-DAR001 Dart Helicopters Services

Drawing Name: SPACER

Job Number: 27515

Part Number: D34551

Job Number:



Seq. #:

Machine Or Operation:

Description :

6.0

QC5

INSPECT WORK TO CURRENT STEP



Comment: INSPECT WORK TO CURRENT STEP

06/06/15 X2

7.0

PACKAGING 1

PACKAGING RESOURCE #1



Comment: PACKAGING RESOURCE #1

Identify and Stock

Location:

57438

06/06/15 (8)

8.0

DC

DOCUMENT CONTROL



Comment: DOCUMENT CONTROL

Inspection Level 21

06/06/15 (8)

Job Completion



06/06/15

W/O:		WORK ORDER CHANGES					
DATE	STEP	PROCEDURE CHANGE	By	Date	Qty	Approval Mfg / Design Mgr	Approval QC Inspector

NCR:		WORK ORDER NON-CONFORMANCE (NCR)						
DATE	STEP	Description of NC Section A	Corrective Action Section B			Verification Section C	Approval Design Mgr	Approval QC Inspector
			Initial Design Mgr	Action Description Design Mgr	Sign & Date			

Part No: _____ PAR #: _____ Fault Category: _____ NCR: Yes No DQA: _____ Date: _____

NOTE: Date & initial all entries


QA: N/C Closed: _____ Date: _____



DESIGN RF	DRAWN BY RF	DART AEROSPACE LTD HAWKESBURY, ONTARIO, CANADA	
CHECKED <i>[Signature]</i>	APPROVED <i>[Signature]</i>	DRAWING NO. D3455	REV. A SHEET 1 OF 1
DATE 05.09.02		TITLE SPACER	SCALE 2:1
A	05.09.02	NEW ISSUE	

RELEASED

05.12.09 *[Signature]*

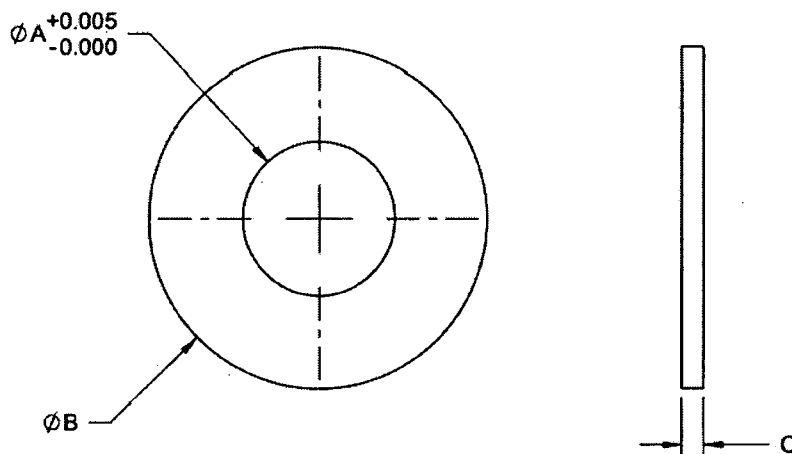

D3455-X

1) SPECIFICATION: D3455-X SPACER

DASH No.

WHERE 'X' IS THE SIZE PER THE FOLLOWING TABLE:

DASH No.	A (in)	B (in)	C (in)
-1	0.453	1.00	0.065
-3	0.386	1.00	0.050

NOTES:

- 1) MATERIAL: DELRIN ROUND BAR (REF. DART SPEC. M-DELRIN-R)
- 2) FINISH: NONE
- 3) TOLERANCES ARE PER DART QSI 018 UNLESS OTHERWISE NOTED
- 4) ALL DIMENSIONS ARE IN INCHES
- 5) BREAK ALL UNMARKED SHARP EDGES 0.005 TO 0.010

SHOP COPY
RETURN TO
ENGINEERING
UNCONTROLLED COPY
SUBJECT TO AMENDMENT
WITHOUT NOTICE
WORK ORDER
NO. *27515*

COPYRIGHT © 2005 BY DART AEROSPACE LTD.

THIS DOCUMENT IS PRIVATE AND CONFIDENTIAL AND IS SUPPLIED ON THE EXPRESS CONDITION THAT IT IS NOT TO BE USED FOR ANY PURPOSE OR COPIED OR COMMUNICATED TO ANY OTHER PERSON WITHOUT WRITTEN PERMISSION FROM DART AEROSPACE LTD.

DART AEROSPACE LTD		Work Order:	27515
Description: SPACER		Part Number:	D34551
Inspection Dwg: D3455 Rev: A			Page 1 of 1

FIRST ARTICLE INSPECTION CHECKLIST

[illegible]

Rev	Date	Change	Revised by	Approved
A		New Issue	KJ/RF	